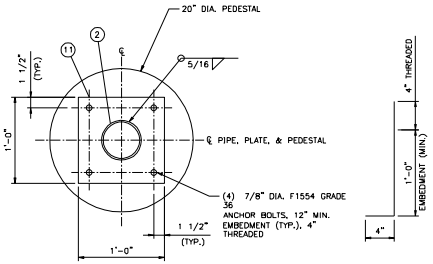

SECTION D–D
(BASE PLATES & ANCHOR BOLTS FOR NEW PEDESTALS)
(SUPPORTS NO.'S 1, 5, 6, & 7)

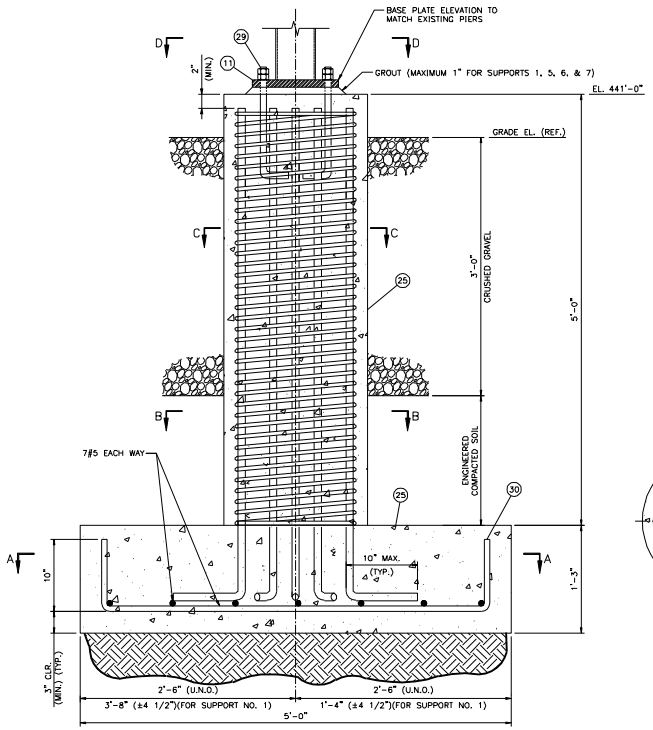

SECTION A7–A7 (SHT. 1)
NEW PEDESTALS AND SPREAD FOOTINGS (TYP.)
SUPPORT NO.'S 1, 5, 6, & 7

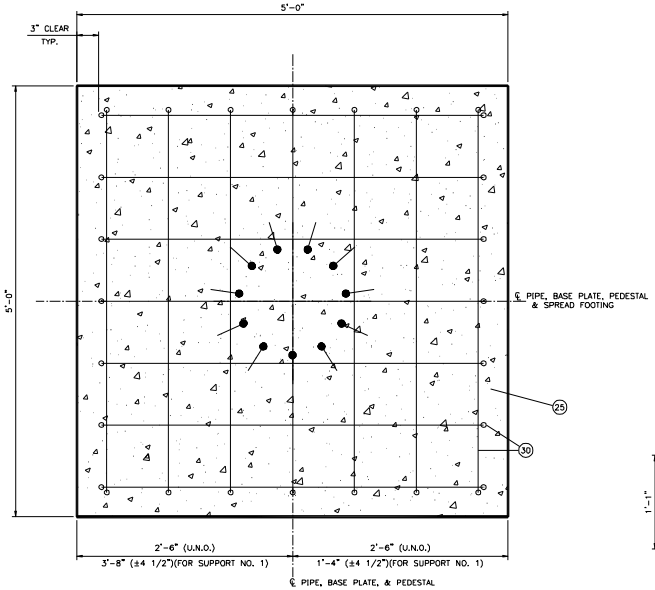

SECTION A–A
(DOWEL HOOKS CAN BE INWARD OR OUTWARD FOR SUPPORT NO. 1)

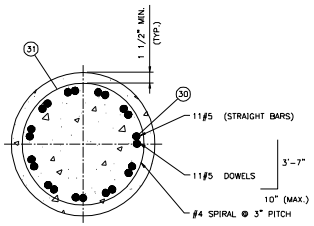

SECTION B–B

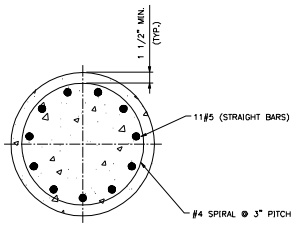

SECTION C–C

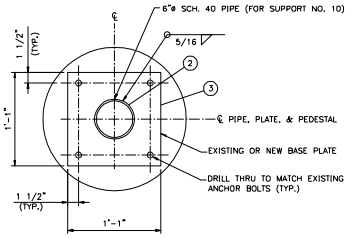

DETAIL 2
(BASE PLATE & ANCHOR BOLTS DETAILS FOR EXISTING PIERS)
(SUPPORT NO.'S 2, 3, 4, 8, 9, 10, & 11)
(SEE SHEET 5 FOR ANY ADDED BRACES)

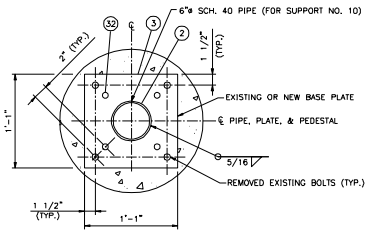

DETAIL 3
(BASE PLATE & ANCHOR BOLTS DETAILS FOR EXISTING PIERS WITH CUT ANCHORS)
(AS REQD.)

NOTES:

1. E70 ELECTRODES FOR WELDS.
2. SEE SHT. 1 FOR BILL OF MATERIALS.

REFERENCE CALCULATION CE-02-13-11

02-			
217-01	2512	0	4
CVI NO	CVI SHT	REV	DWG SHT

REV	DATE	DESCRIPTION	DWN	CHK	APVD
0	4-18-19	NEW DRAWING PER 11261-270AE R007	PN/KAL	HR/KB	SRP

ENERGY NORTHWEST — COLUMBIA GENERATING STATION

	SIGNATURE	DATE
APPROVED	SCOTT PAYNE	4/18/19
CHECKED	HADI RAZAVI	02/27/15
DRAWN	PAUL NAPIER	02/27/15

TITLE: DELUGE SYSTEM 58 PIPE/CONDUIT SUPPORT DETAILS

SCALE: N.T.S. | DWG NO. 217-01,2512 | 4 OF 7 | REV. 0

P052-D